



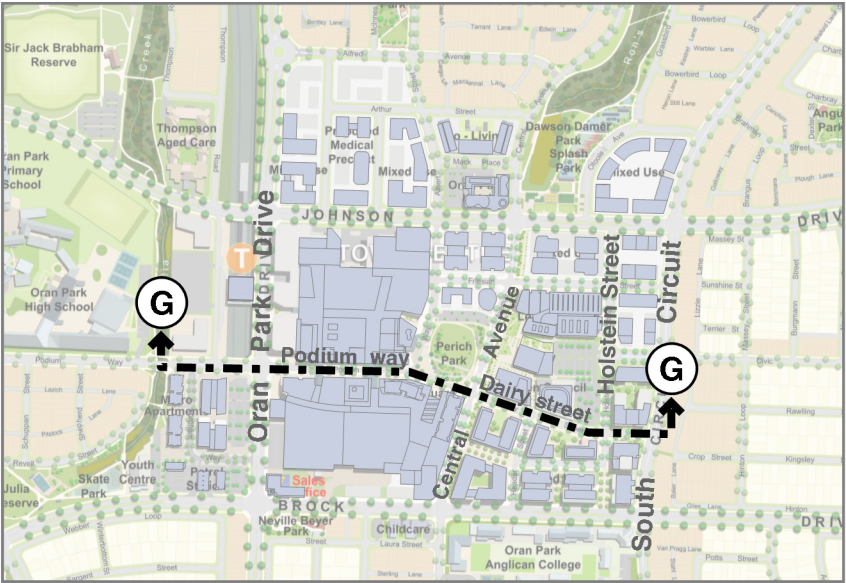


Base Plan

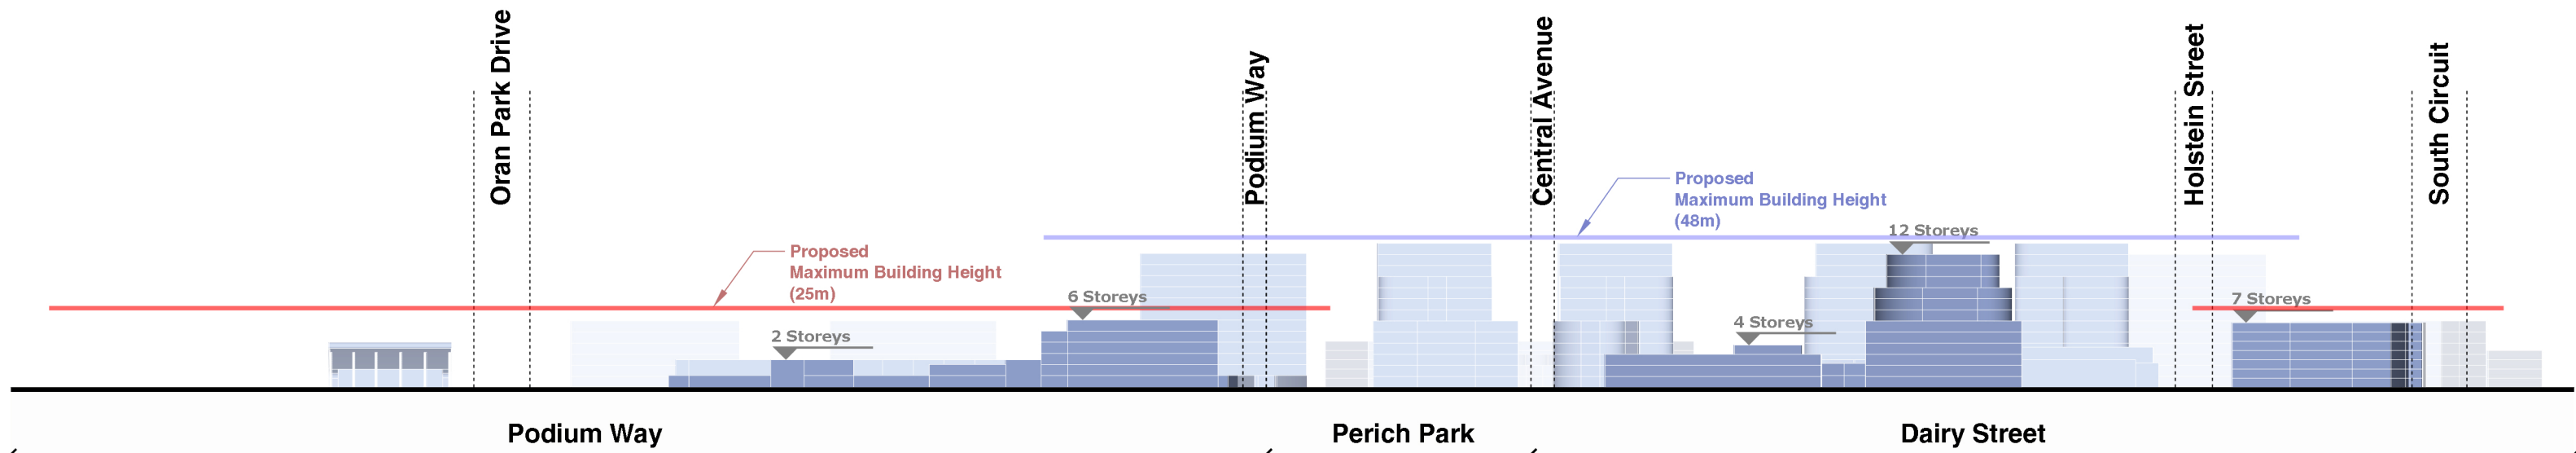

NORTH ELEVATION (G)




Base Plan

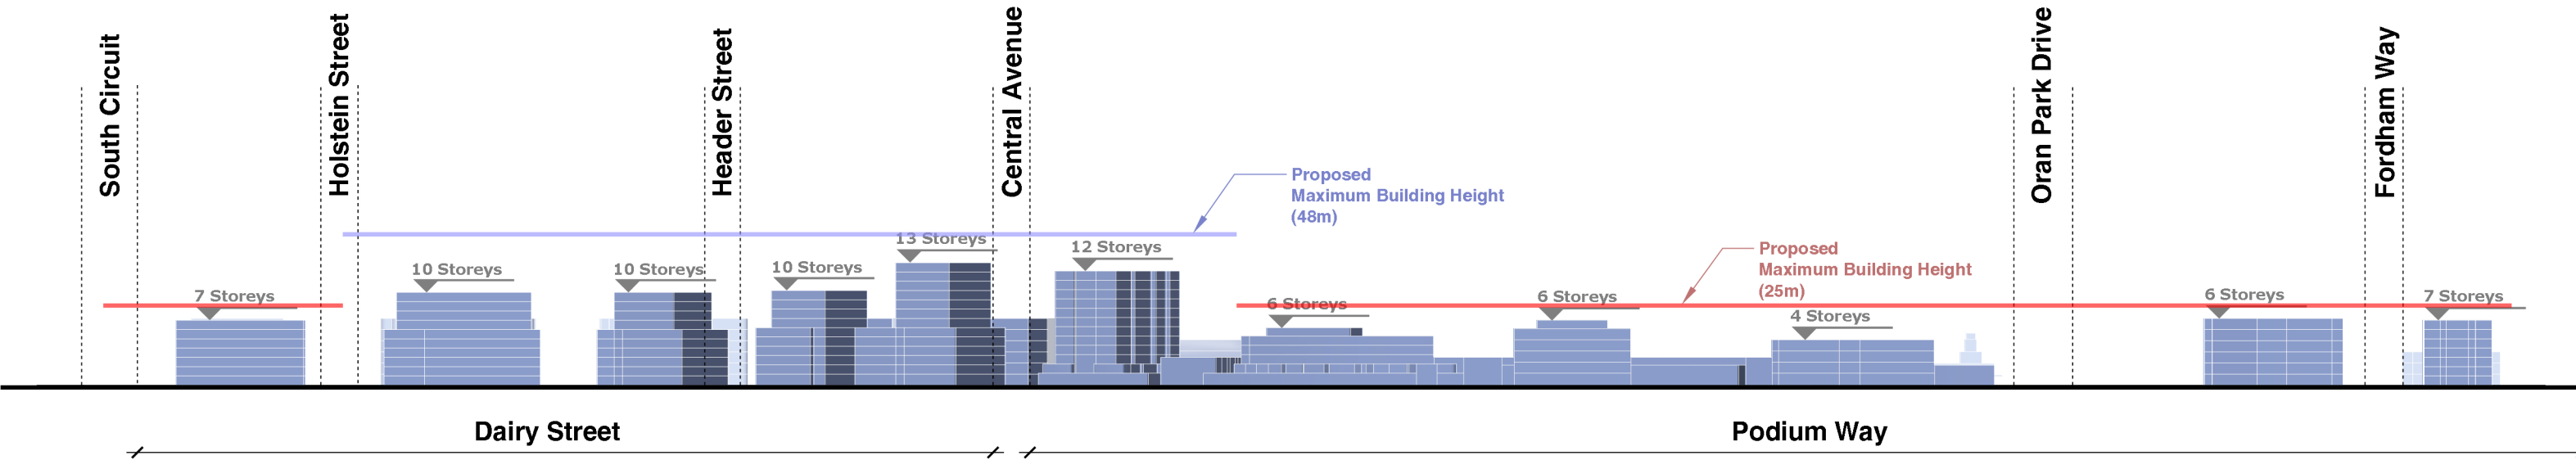


SOUTH ELEVATION (C)




Base Plan

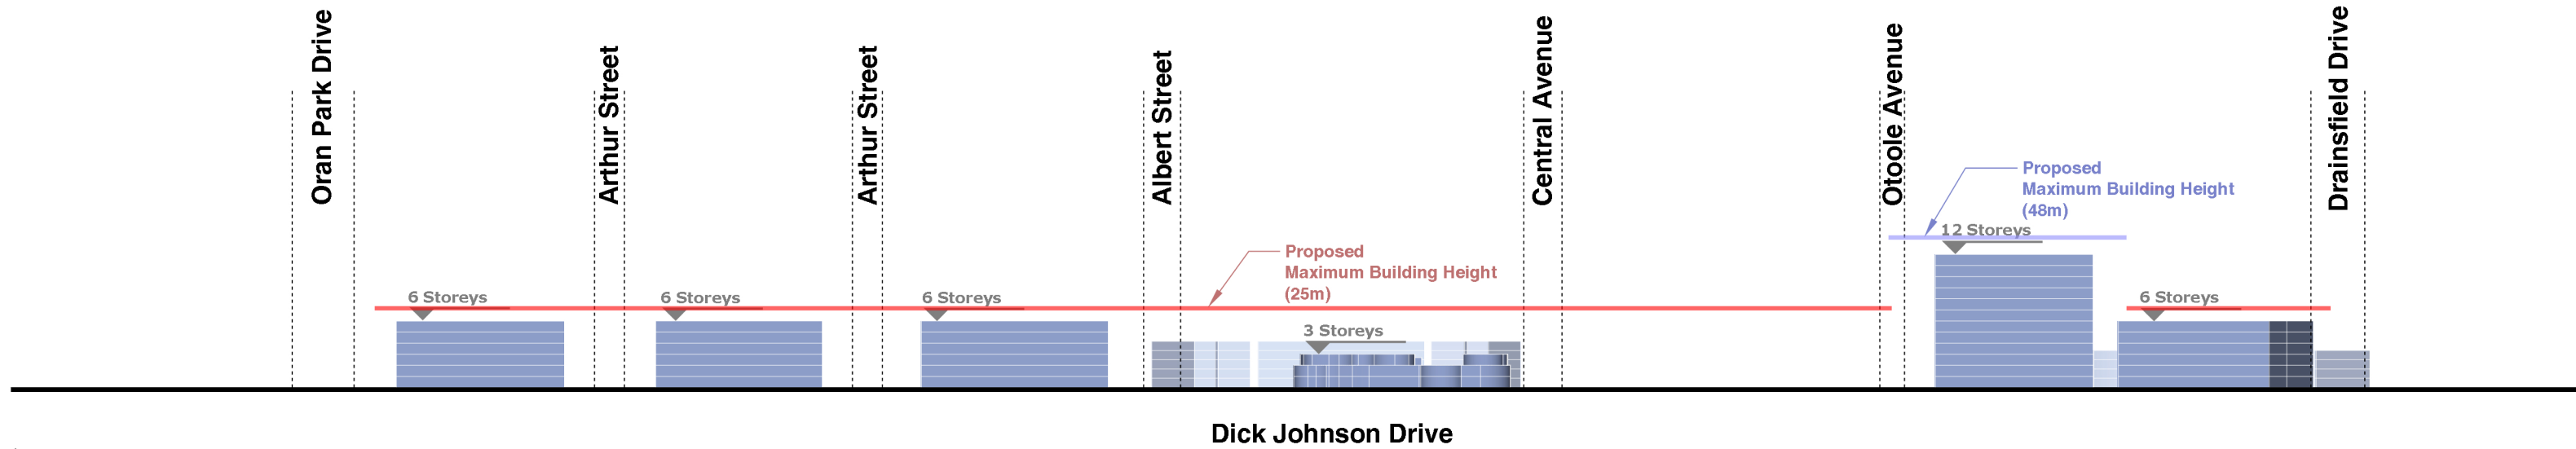


NORTH ELEVATION (F)

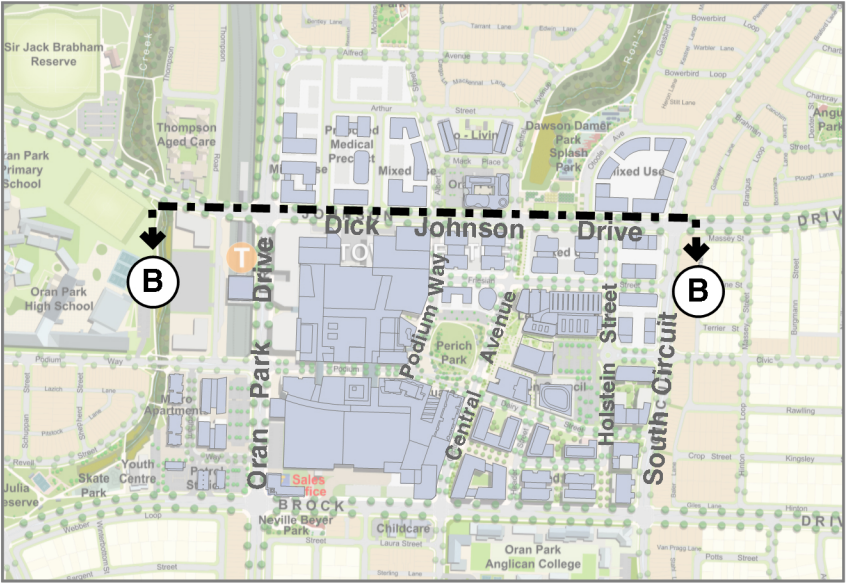


Base Plan

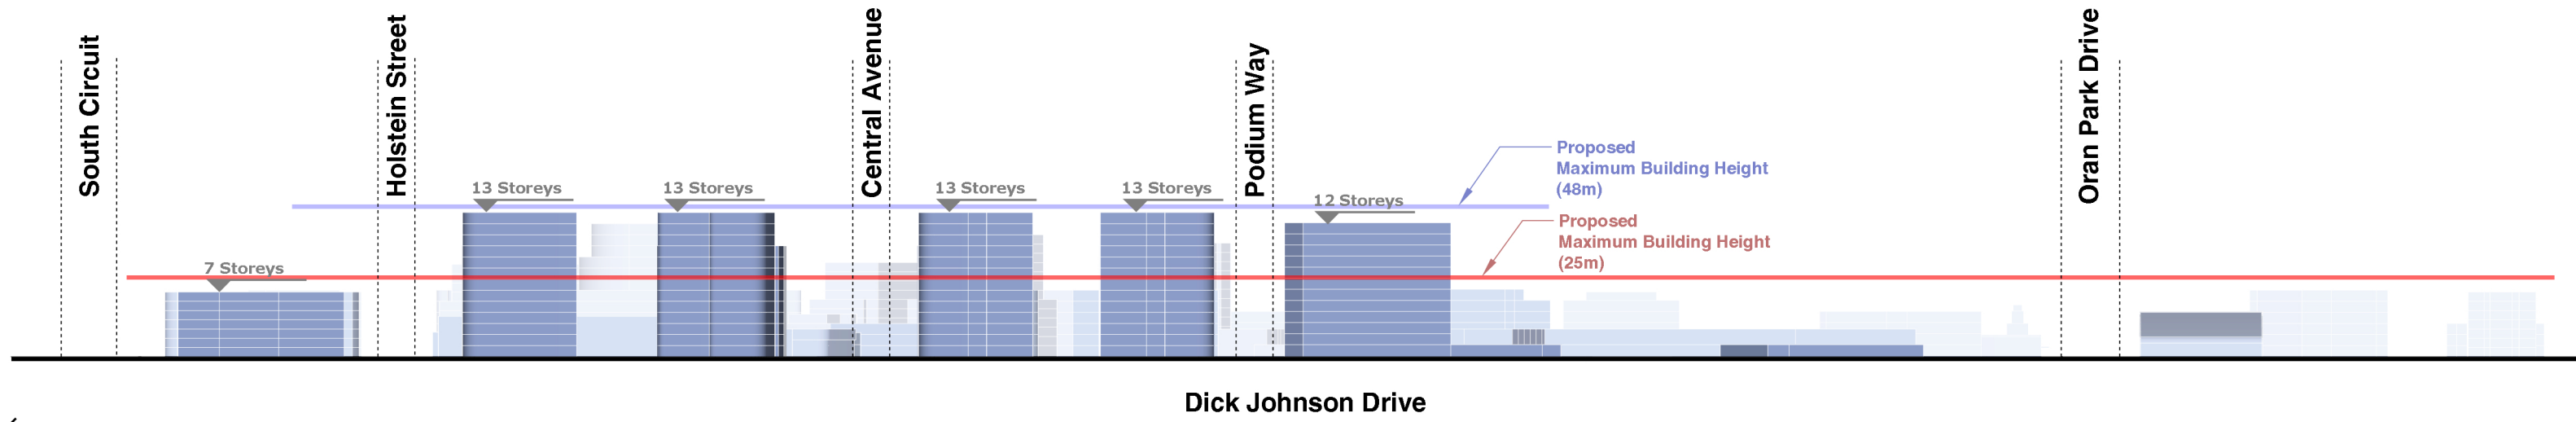


SOUTH ELEVATION (B)

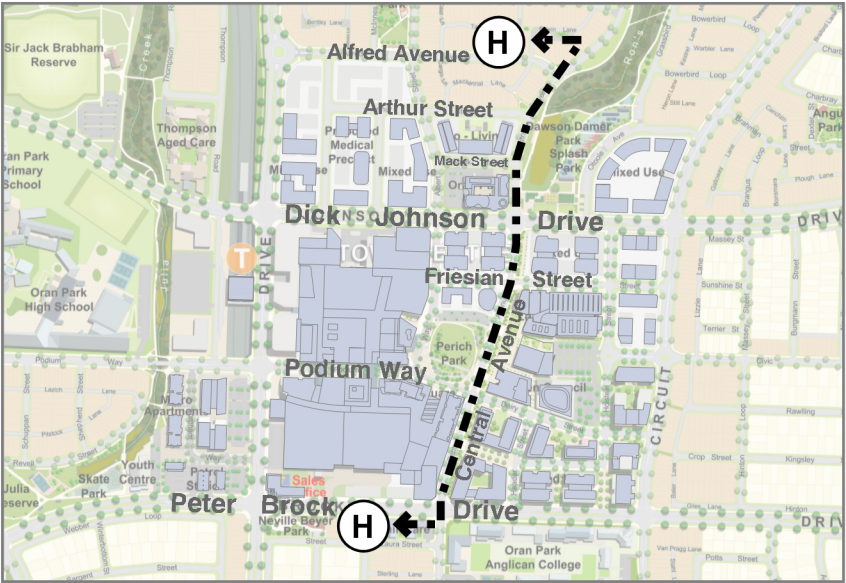


Base Plan

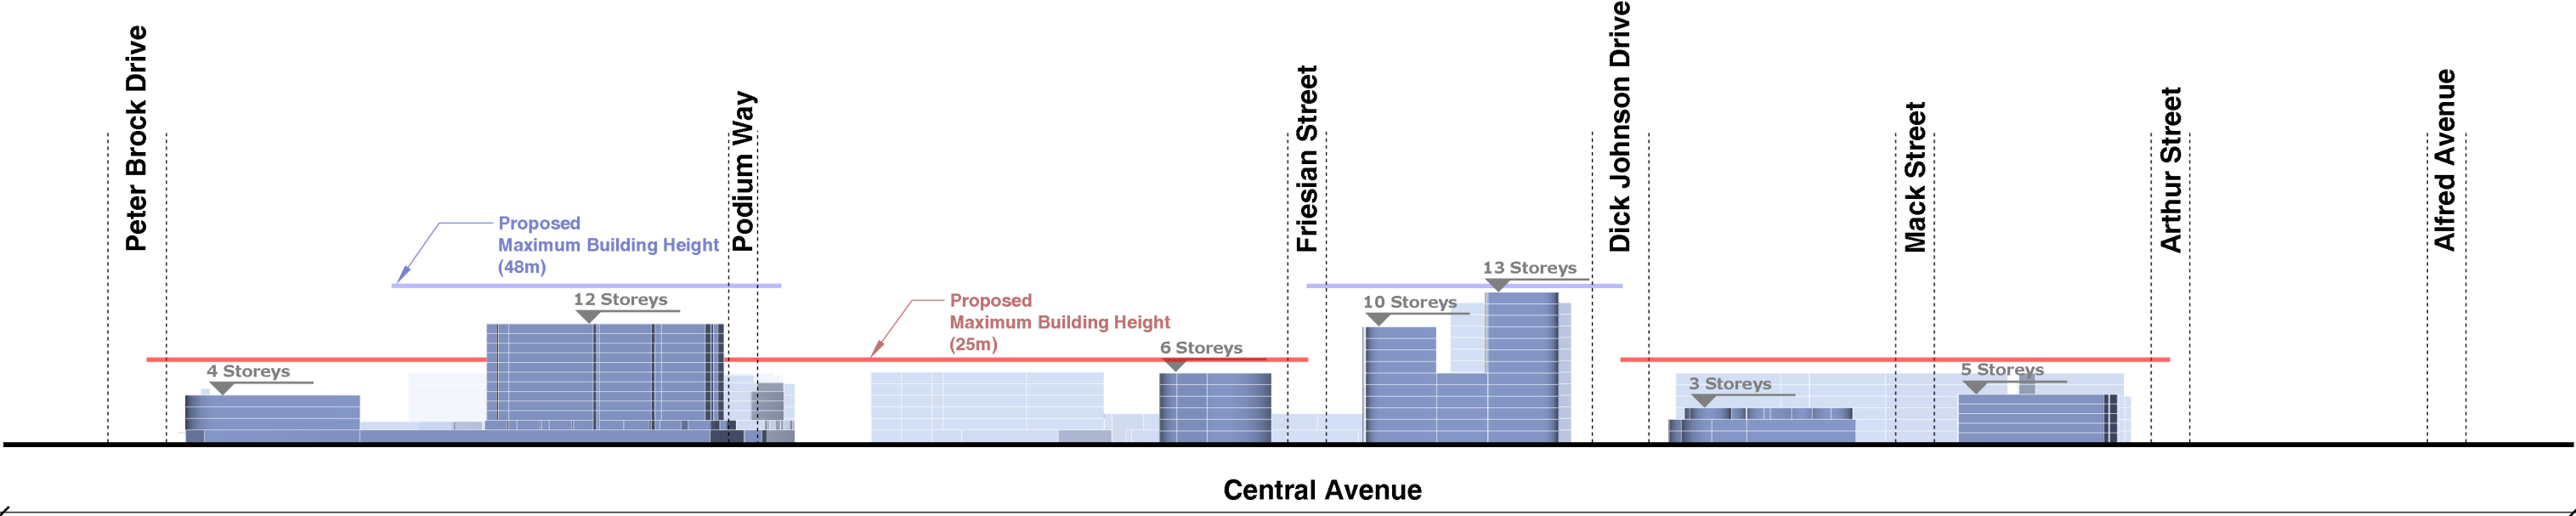

WEST ELEVATION (H)

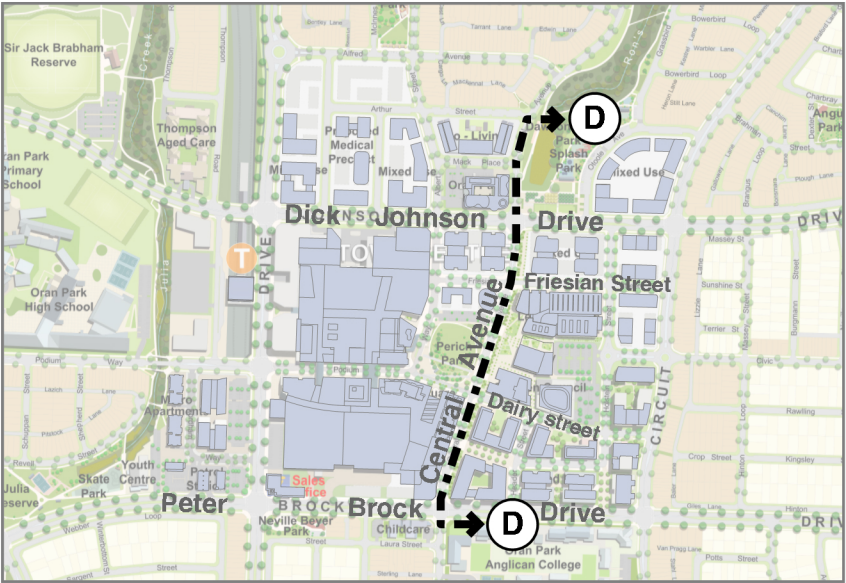


Base Plan

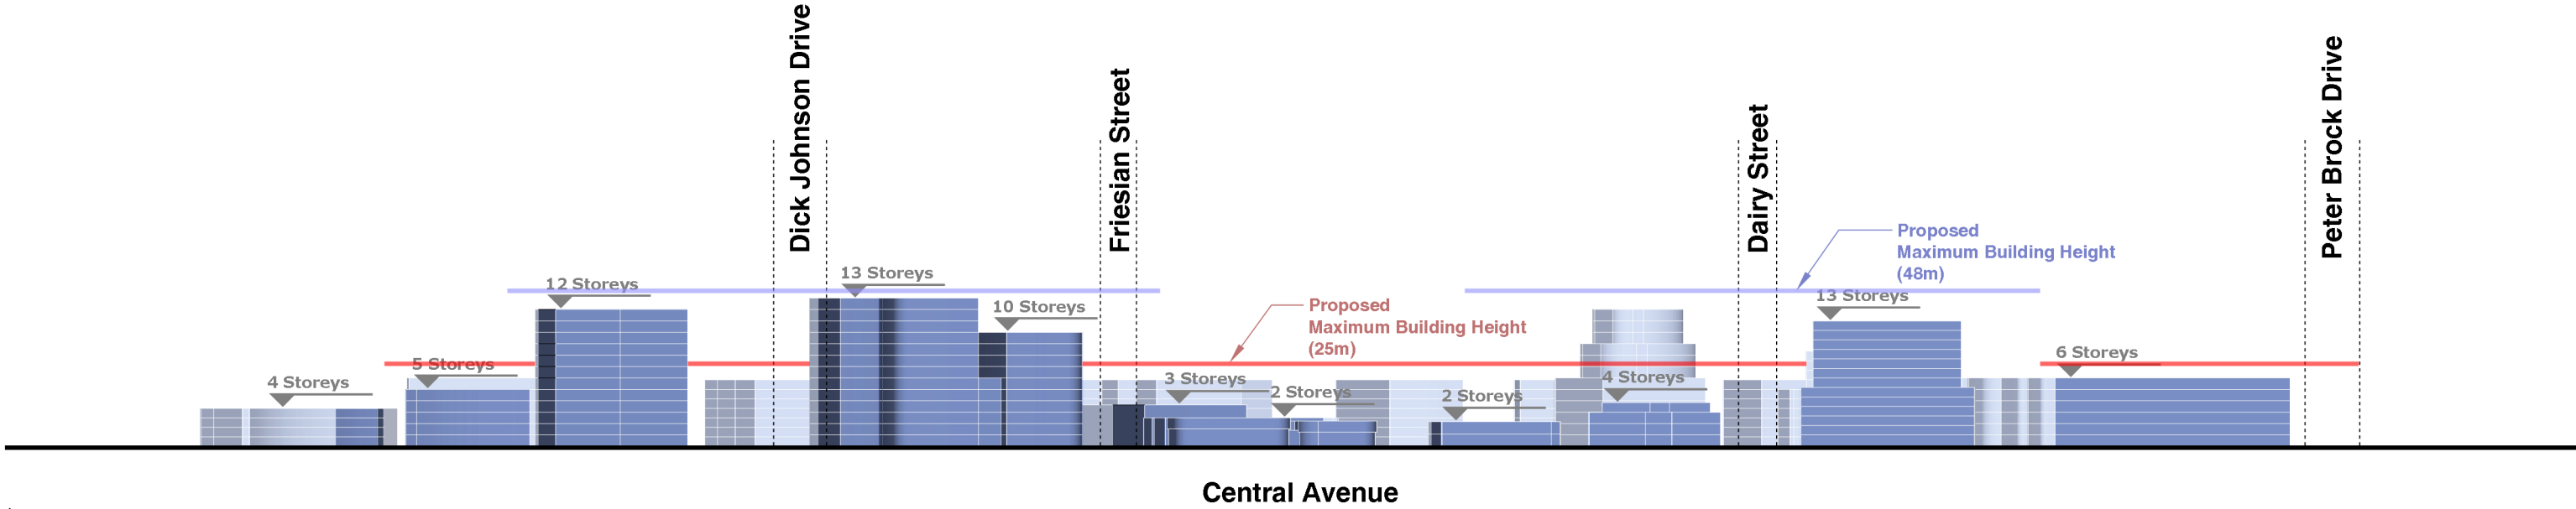


EAST ELEVATION (D)




Base Plan

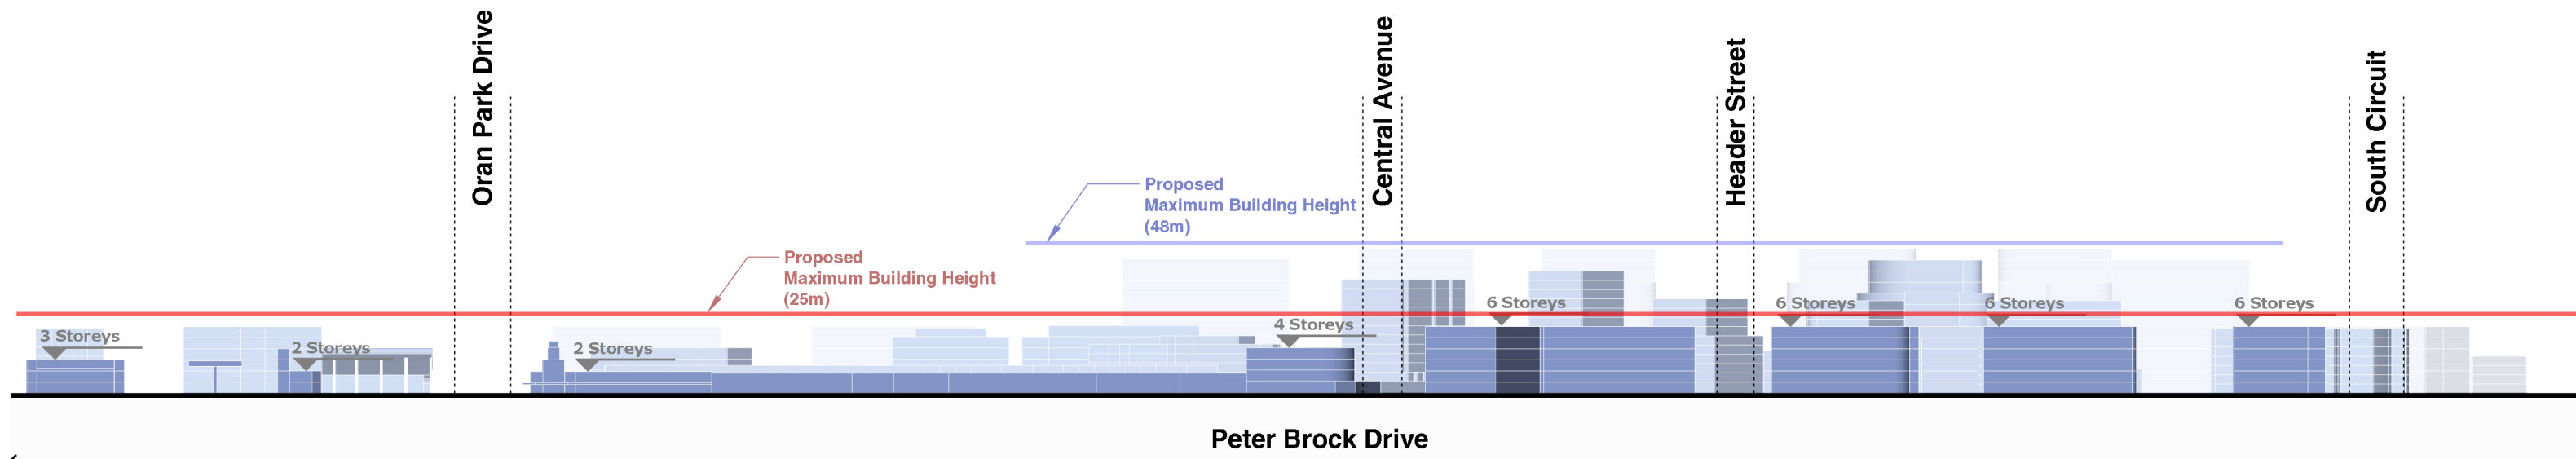

NORTH ELEVATION (E)

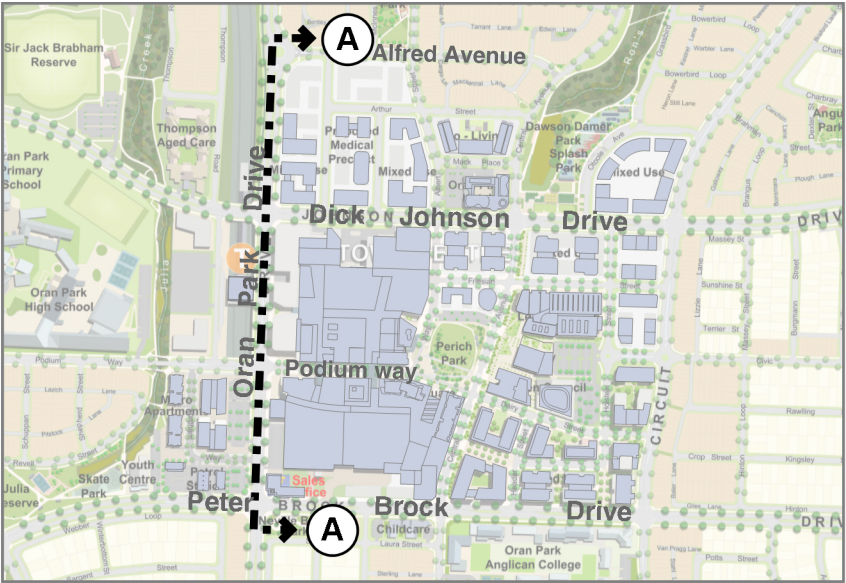

Base Plan

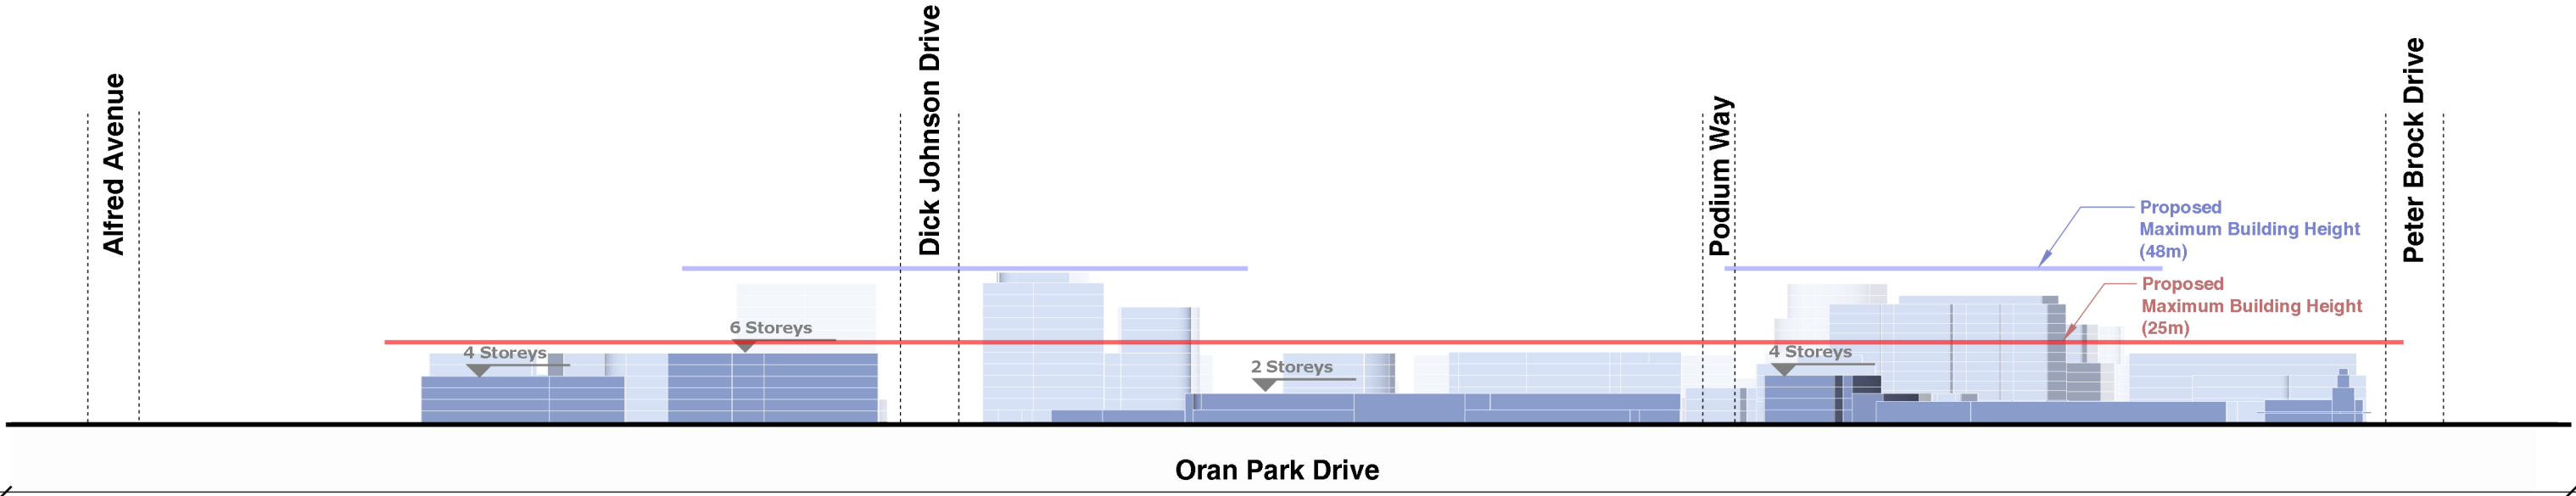

EAST ELEVATION (A)